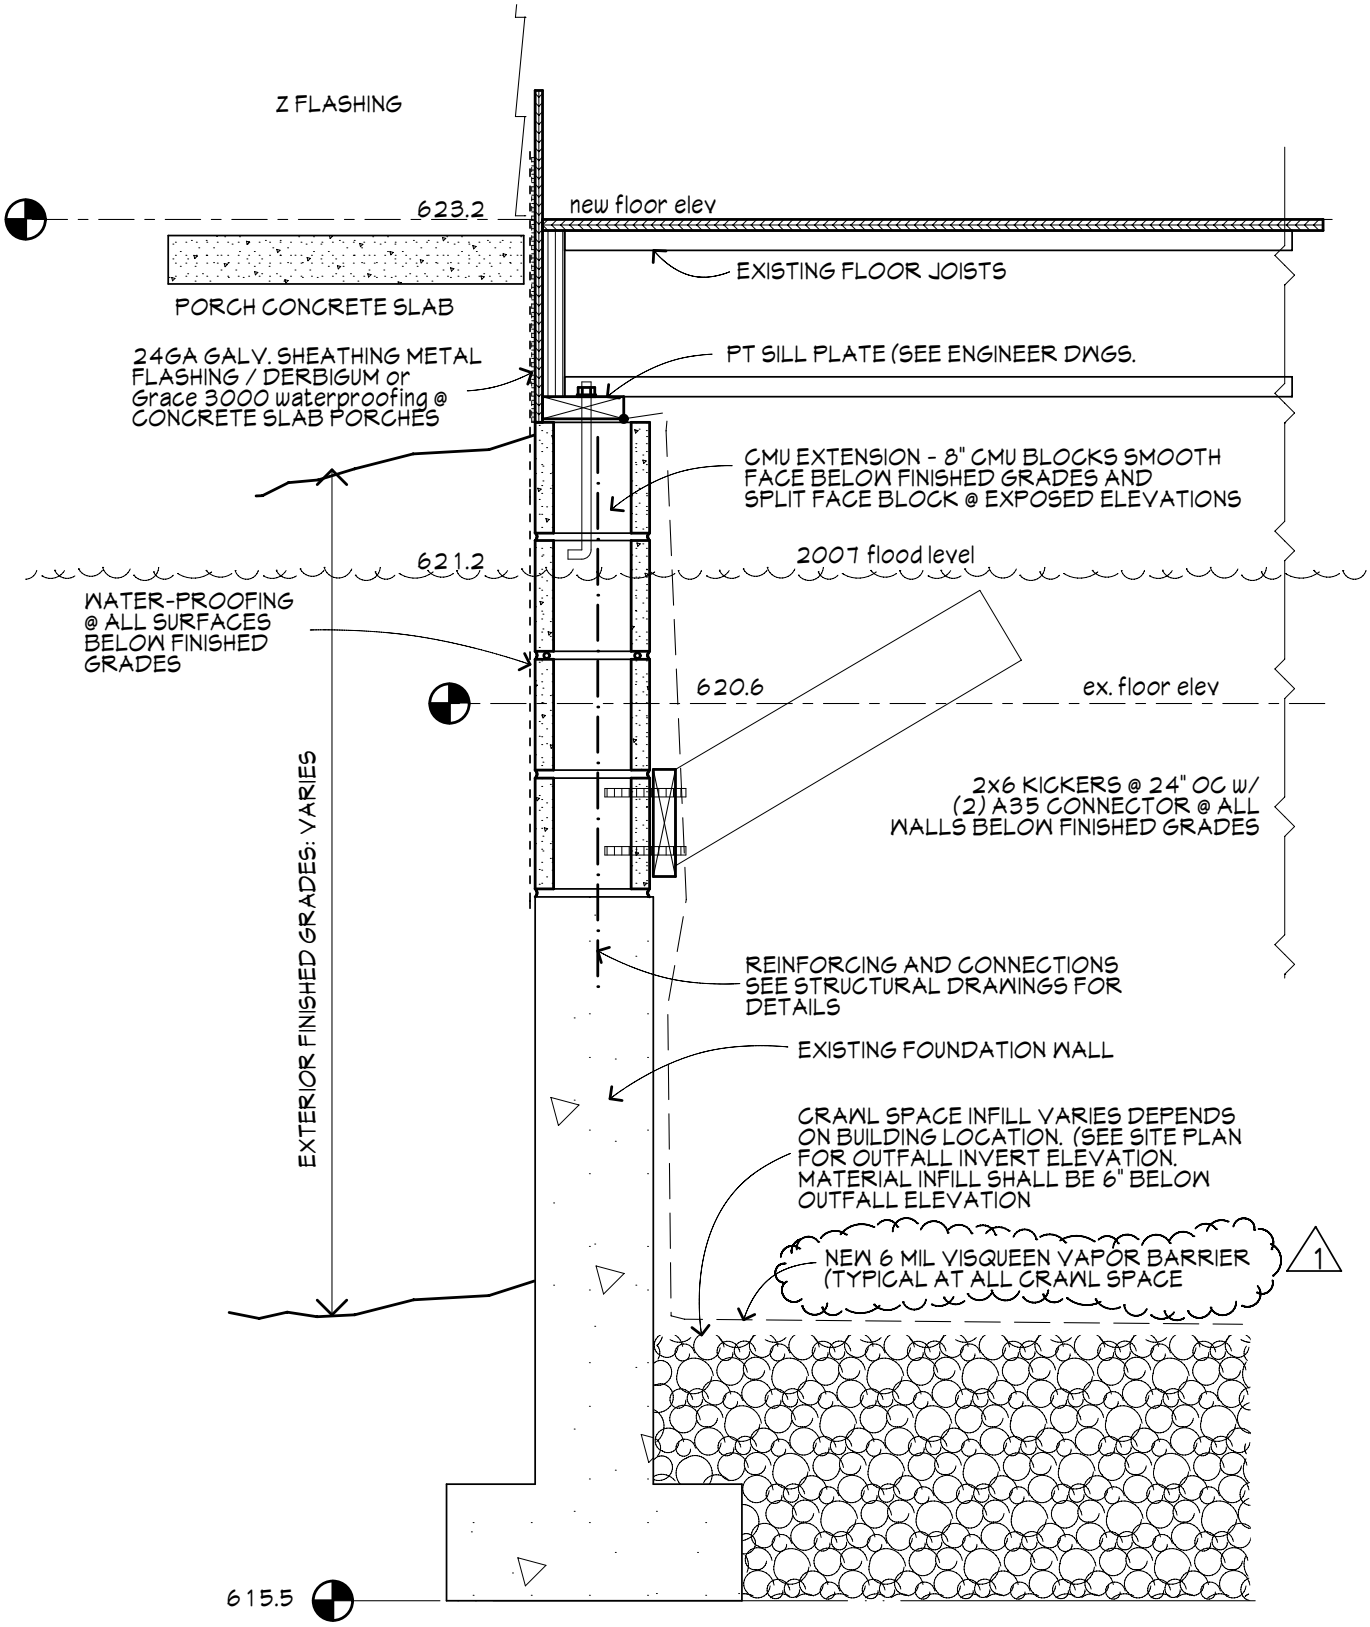

1 TYPICAL WALL SECTION

SCALE: 1" = 1' - 0"